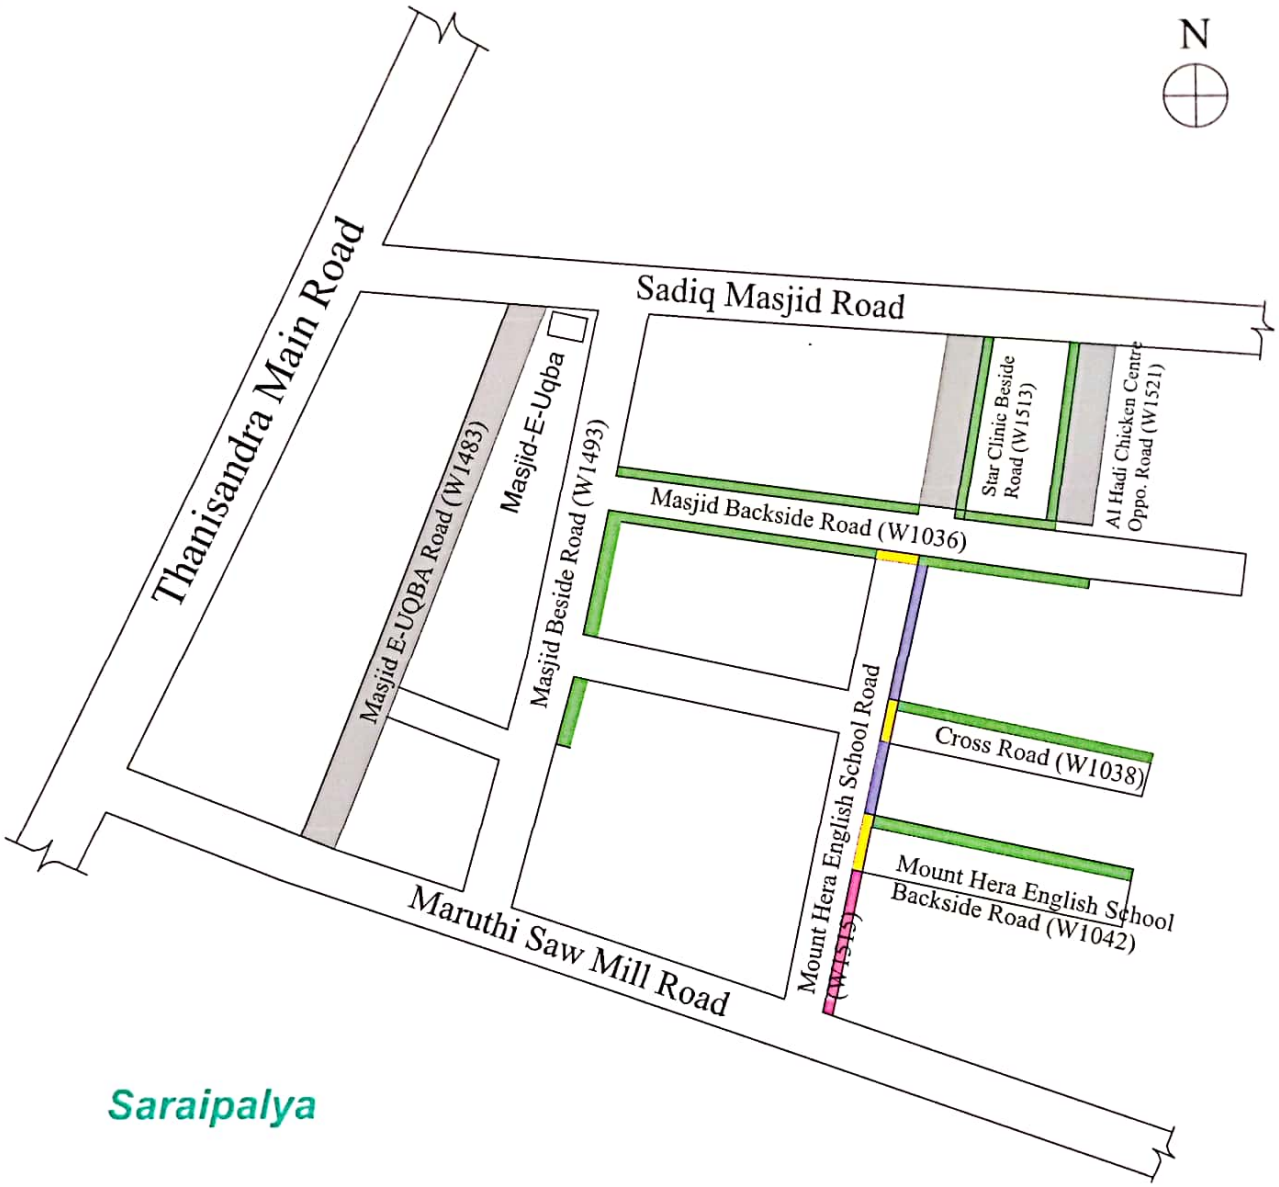


INDEX

C C Culvert | C C Road | C C Drain | C C Drain with Kerb | KERB

| | |
|---|---|
| PROJECT | Improvements to Roads and Drains at Bharathnagara , Sadiq Layout, Anjanadri Layout, Balance Roads and Surrounding Area in Ward No.06 Byatarayanapura Sub Division |

Assistant Executive Engineer
Byatarayanapura Sub Division
B B M P Bangalore-560024

Scanned by CamScanner

PROJECT

Improvements to Roads and Drains at Bharathnagara , Sadiq Layout, Anjanadri Layout, Balance Roads and Surrounding Area in Ward No.06 Byatarayanapura Sub Division

INDEX

C C Road

C C Drain




Assistant Executive Engineer
Byatarayanapura Sub Division
B.B.M.P Bangalore-560024

Scanned by CamScanner

PROJECT

Improvements to Roads and Drains at Bharathnagara , Sadiq Layout, Anjanadri Layout, Balance Roads and Surrounding Area in Ward No.06 Byatarayanapura Sub Division

INDEX

C C Drain




Assistant Executive Engineer
Byatarayanapura Sub Division
B.B.M.P. Bangalore-560024

Scanned by CamScanner

## Amarajyothi Layout

INDEX

Culvert

C C Drain with Kerb

| | |
|---|---|
| PROJECT | Improvements to Roads and Drains at Bharathnagara , Sadiq Layout, Anjanadri Layout, Balance Roads and Surrounding Area in Ward No.06 Byatarayanapura Sub Division |

Assistant Executive Engineer
Byatarayanapura Sub Div
B B M P Bangalore-560

Scanned by CamScanner

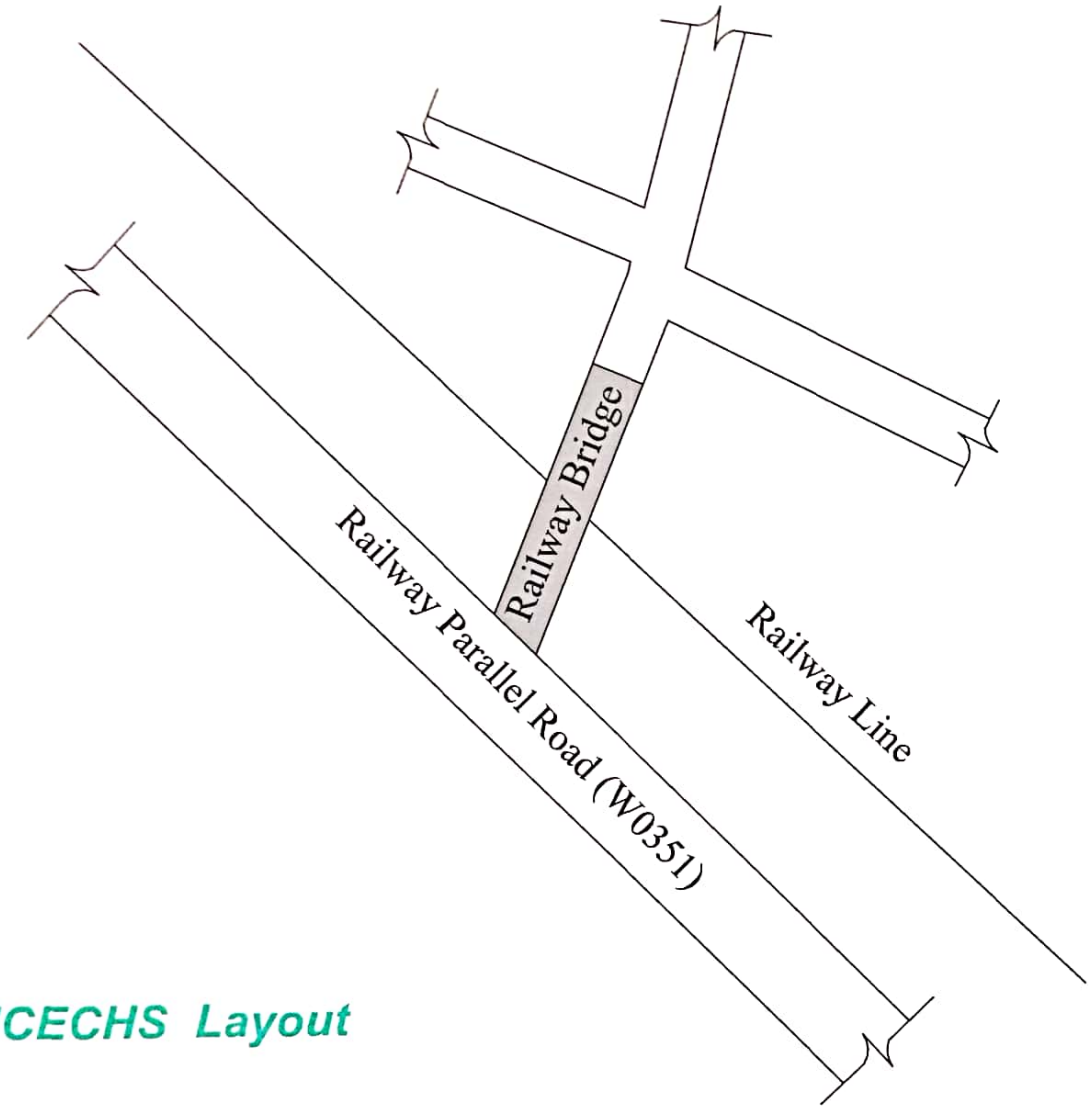


INDEX

C C Road

| PROJECT | Improvements to Roads and Drains at Bharathnagara , Sadiq Layout, Anjanadri Layout, Balance Roads and Surrounding Area in Ward No.06 Byatarayanapura Sub Division |
|---|---|

Assistant Executive Engineer
Byatarayanapura Sub Div
B.B.M.P Bangalore-560

Scanned by CamScanner

PROJECT

Improvements to Roads and Drains at Bharathnagara , Sadiq Layout, Anjanadri Layout, Balance Roads and Surrounding Area in Ward No.06 Byatarayanapura Sub Division

INDEX

C C Culvert

C C Road

C C Drain

Bharath Nagara

Trithwa Ashrama Road (W1435)

Cross Road 1 (W0999)

Cross Road 2 (W0984)

Cross Road 3 (W0985)

Cross Road 4 (W0986)

Cross Road 5 (W0987)

Cross Road 6 (W0988)

Sameer Saloon Road (W1425)

Cross Road (W0990)

Abubbakkar Masjid Road

S W Drain

Cross Road 7 (W0978)

Cross Road 8 (W0982)

M S Pharma Oppo.Road (W1441)

P K Friuts Road (W1461)

Bismillah Hotel Oppo. Road (W1461)

Thanisandra Main Road

N

Assistant Executive Engineer
Byatarayanapura Sub Division
B.B.M.P Bangalore-560024

Scanned by CamScanner

PROJECT

Improvements to Roads and Drains at Bharathnagara , Sadiq Layout, Anjanadri Layout, Balance Roads and Surrounding Area in Ward No.06 Byatarayanapura Sub Division

INDEX

C C Culvert

C C Road

C C Drain




Assistant Executive Engineer
Byatarayanapura Sub Division
B.B.M.P Bangalore-560024

Scanned by CamScanner

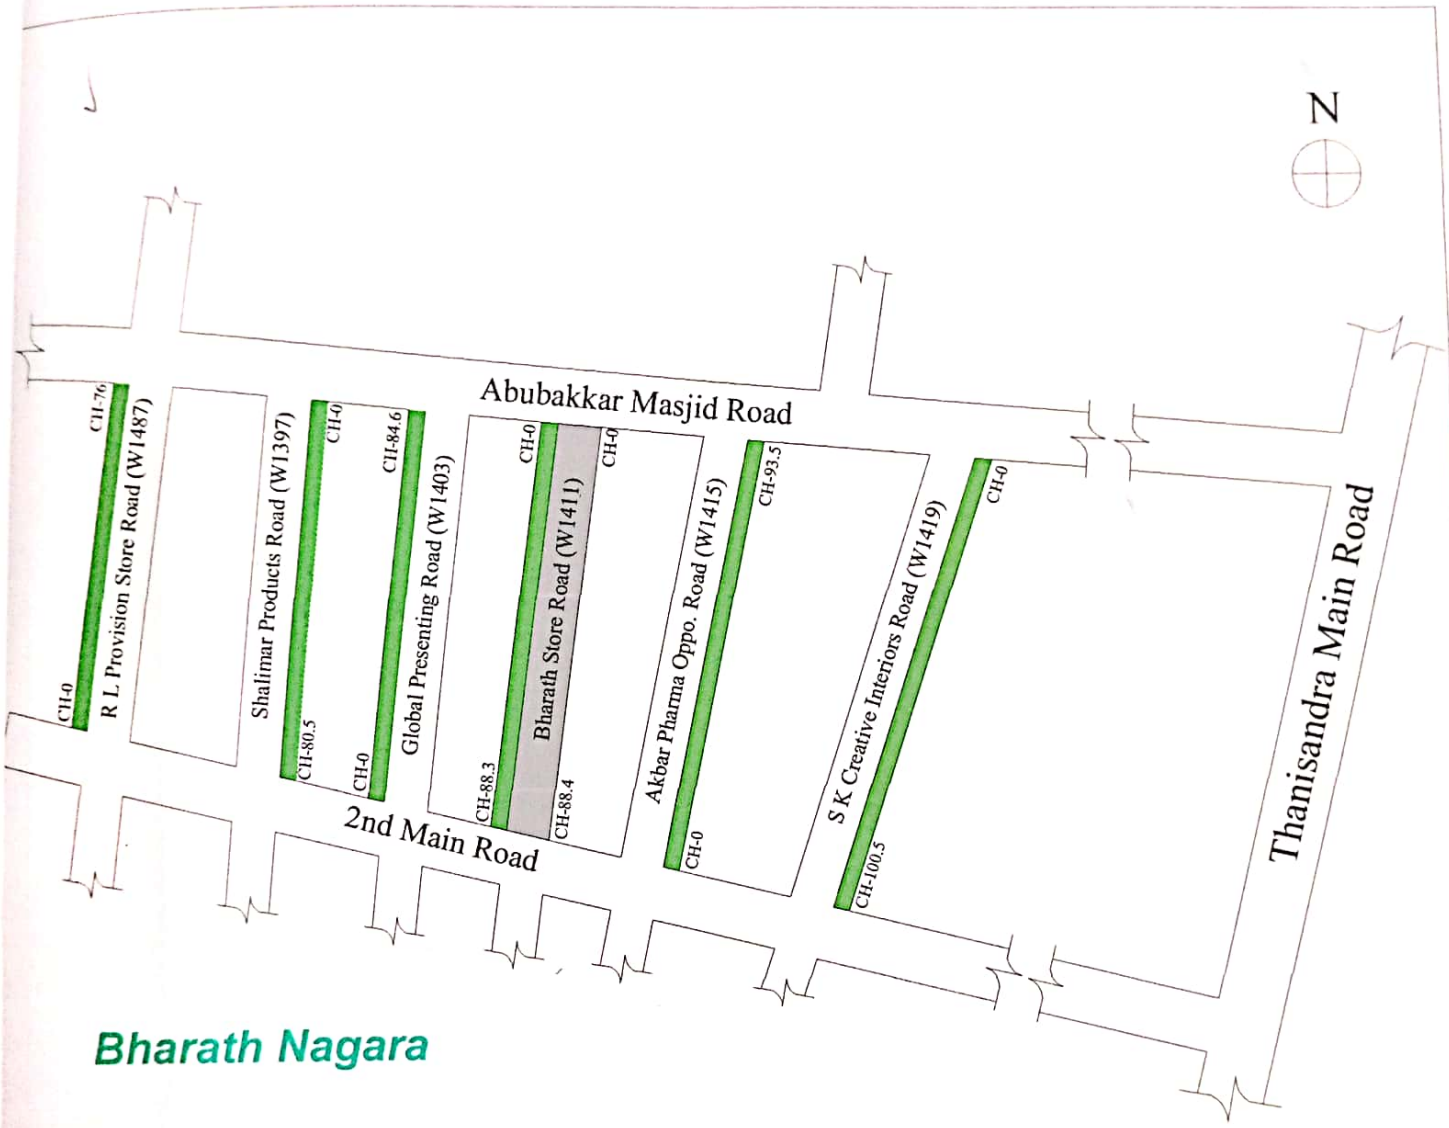


NOTES:-

1) Do Not Scale The Drawings
2) All Dimensions Are In meters

INDEX

C C Road  C C Drain

| | |
|---|---|
| PROJECT | Improvements to Roads and Drains at Bharathnagara , Sadiq Layout, Anjanadri Layout, Balance Roads and Surrounding Area in Ward No.06 Byatarayanapura Sub Division |
| CLIENT | BBMP |

CIVIL PRO
STRUCTURAL ENGINEERS, ARCHITECTS & PROJECT MANAGEMENT CONSULTANTS
No 4, 7th MAIN,
MALLESWARAM BANGALORE-560003
Ph 23444801
Mob 91-9448227083,91-9972924526
E-mail rudraprasad3@rediffmail.com
Web www.arkengineeers.com

Assistant Executive Engineer
Byatarayanapura Sub Division
B.B.M.P. Bangalore-560

Scanned by CamScanner

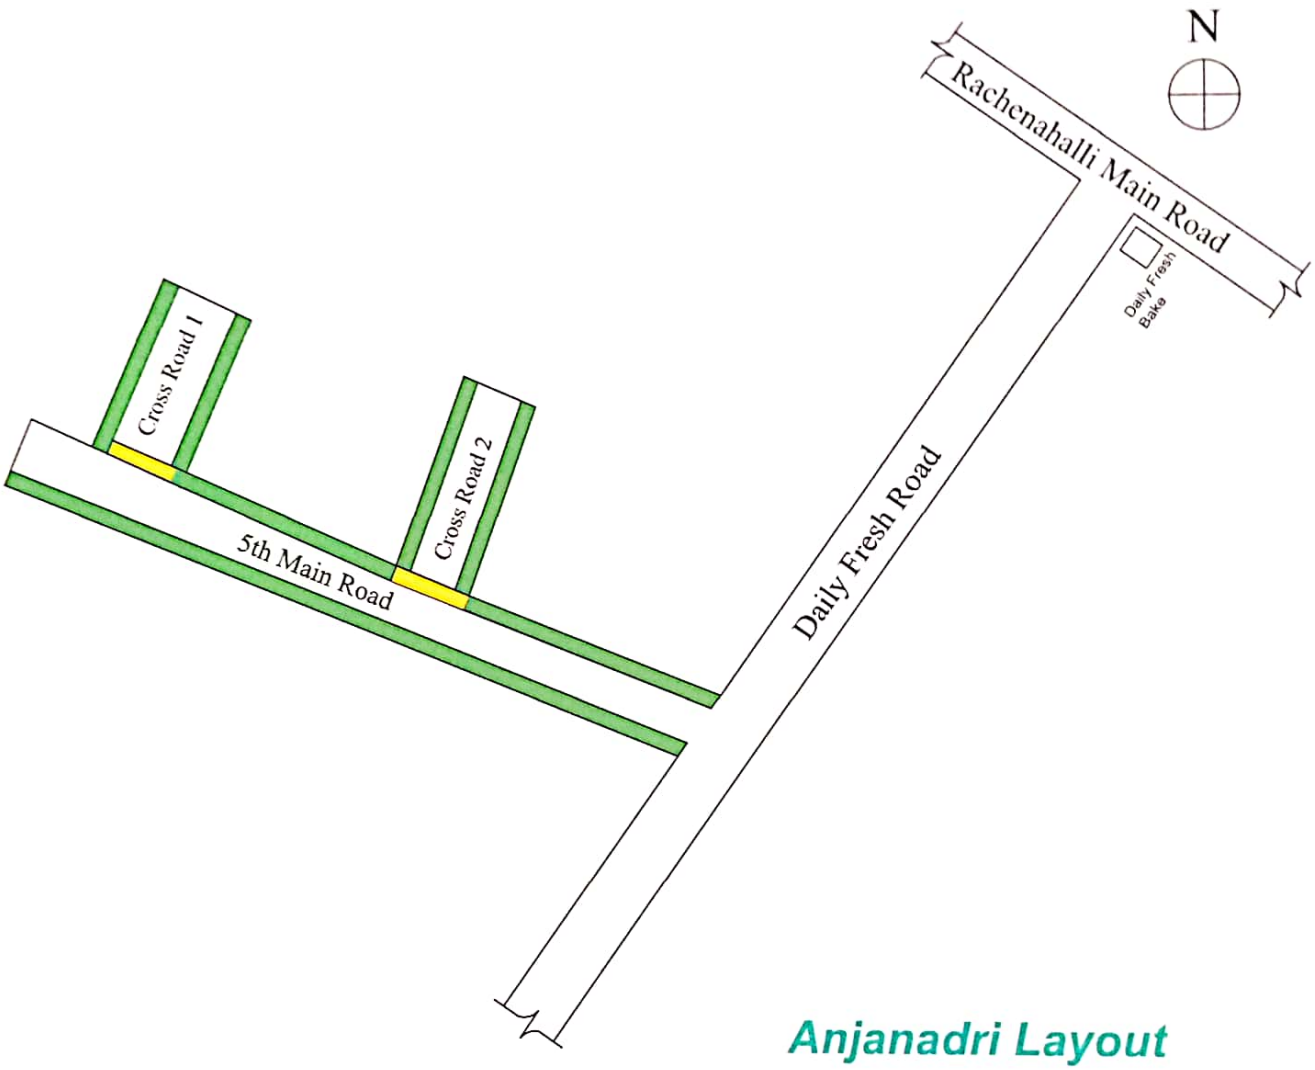


INDEX

C C Culvert  C C Drain

| | |
|---|---|
| PROJECT | Improvements to Roads and Drains at Bharathnagara , Sadiq Layout, Anjanadri Layout, Balance Roads and Surrounding Area in Ward No.06 Byatarayanapura Sub Division |

Assistant Executive Engineer
Byatarayanapura Sub Div
B.B.M.P. Bangalore-560...

Scanned by CamScanner